KEY

Concrete Type 1
Exposed aggregate finish GP concrete 150mm thick.

Concrete Type 2
Plate finish GP concrete 150mm thick.

Concrete Type 3
Coloured concrete 4.15 black oxide. Soda etched patterned finish. Pattern to be designed

Enduroplank recycled plastic boardwalk
Supplier: Replas

Bollard
Street Furniture Australia
Flat series B3F - Cast aluminium, powercoated black, removable mounting option and subsurface mounting option, install to manufacturers specification.

Coloured precast concrete bookends (650 high). Recycled plastic bench seat (2600 wide). Tree species *Platanus orientalis* (Plane tree)

Pole light Type 1
Bollard light fixture at top of pole 10m pole. Pedestrian scale light at 5.5, hieght on same pole. Pole and light to be sourced / designed.

Pedestrian scale Pole light Type 1
5.5mm high pole. Pole and light to be sourced / designed.

Fender
Recycled plastic fender.

Directional tactiles
Paving inserts

Warning tactiles
Paving inserts

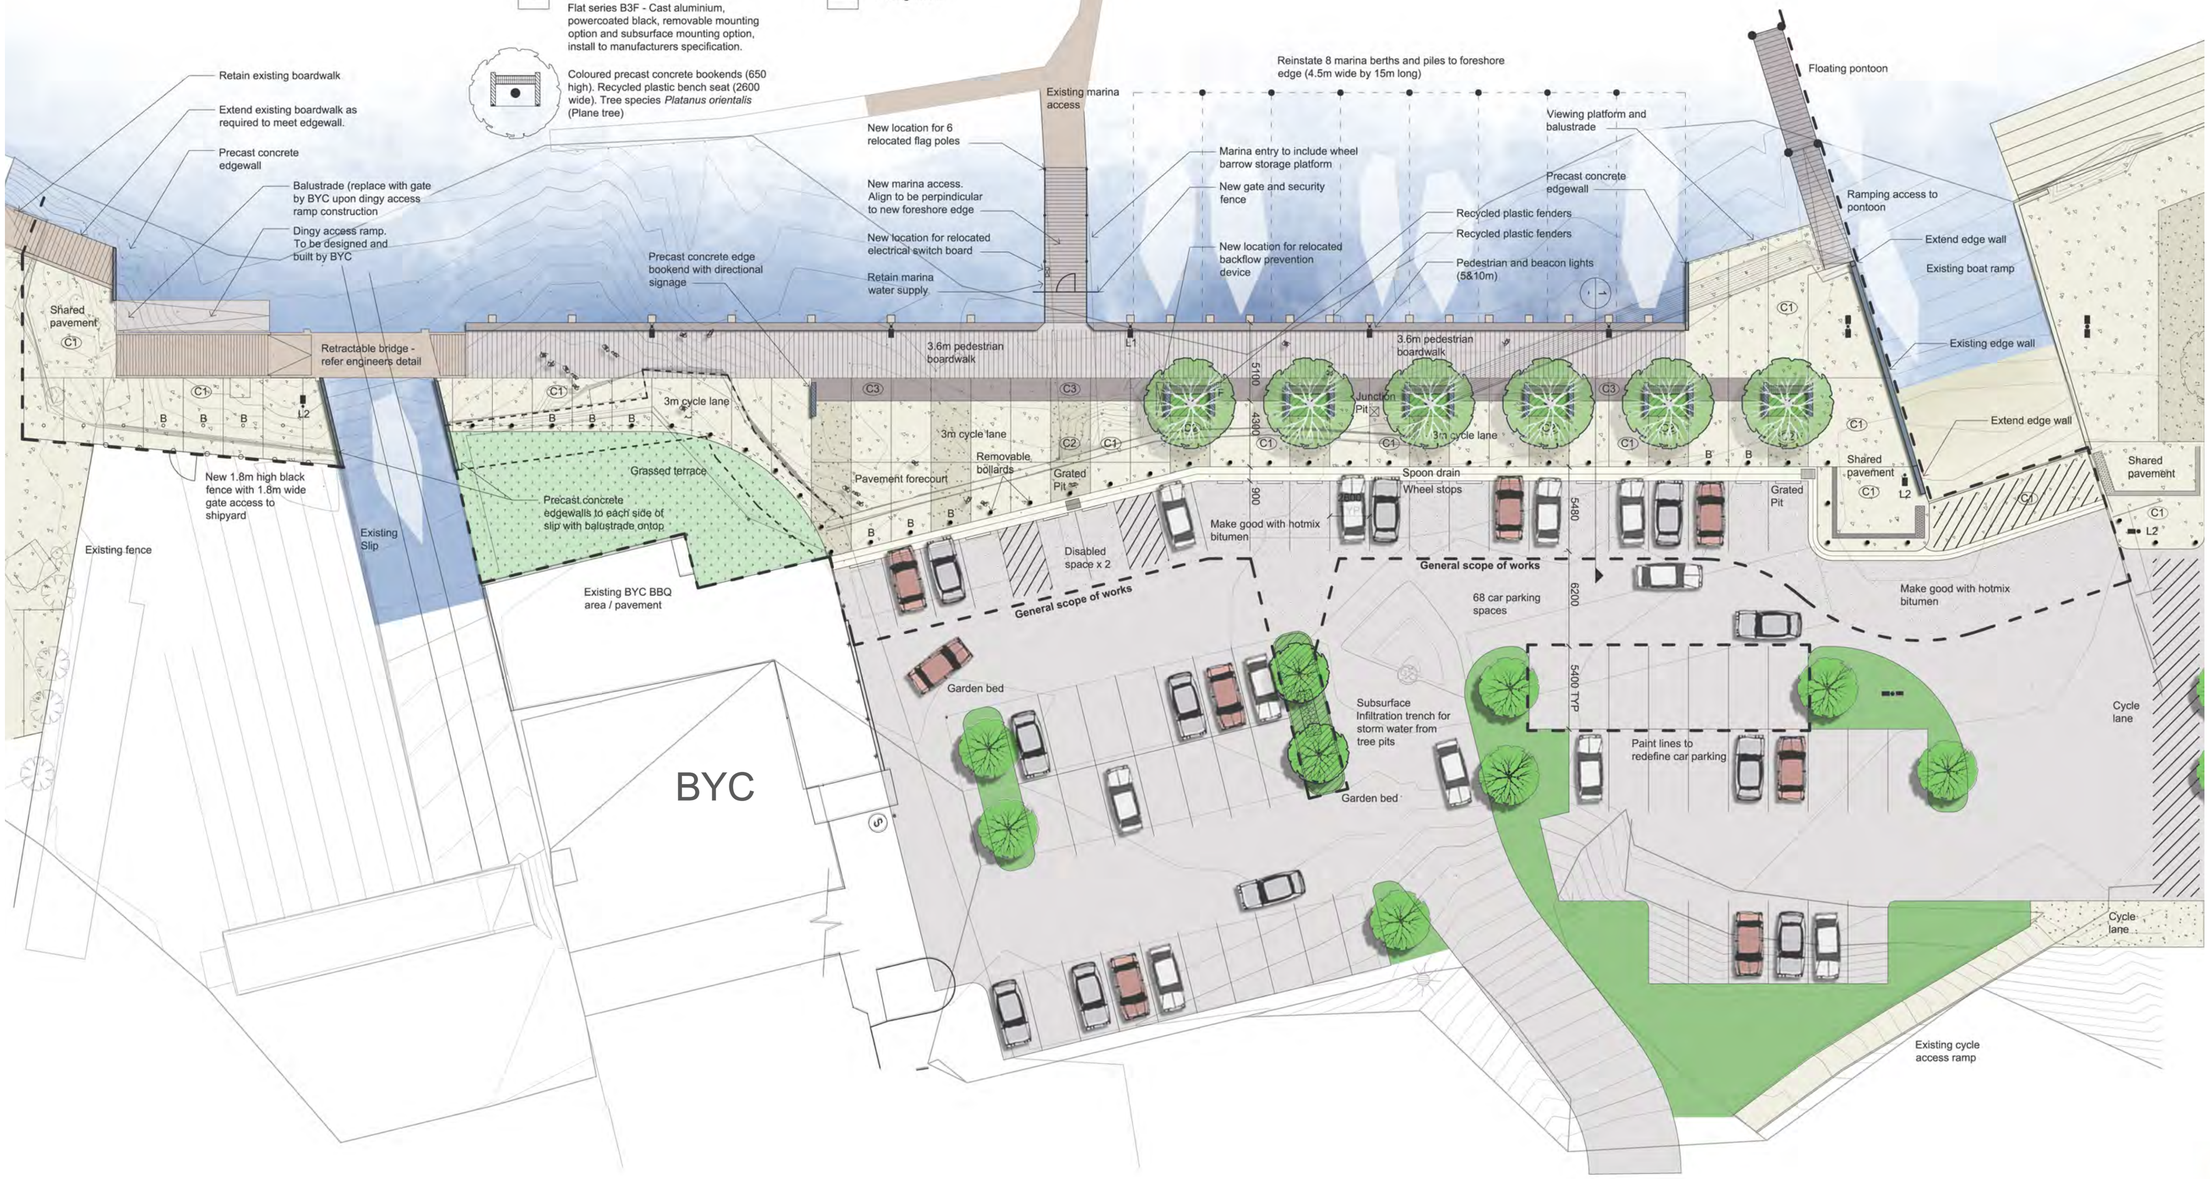

North 1:200@A1

30.4.09

Kangaroo Bay Boardwalk Extension

Master Plan for Development Approval

Inspiring Place

Environmental Planning, Landscape Architecture
Tourism and Recreation